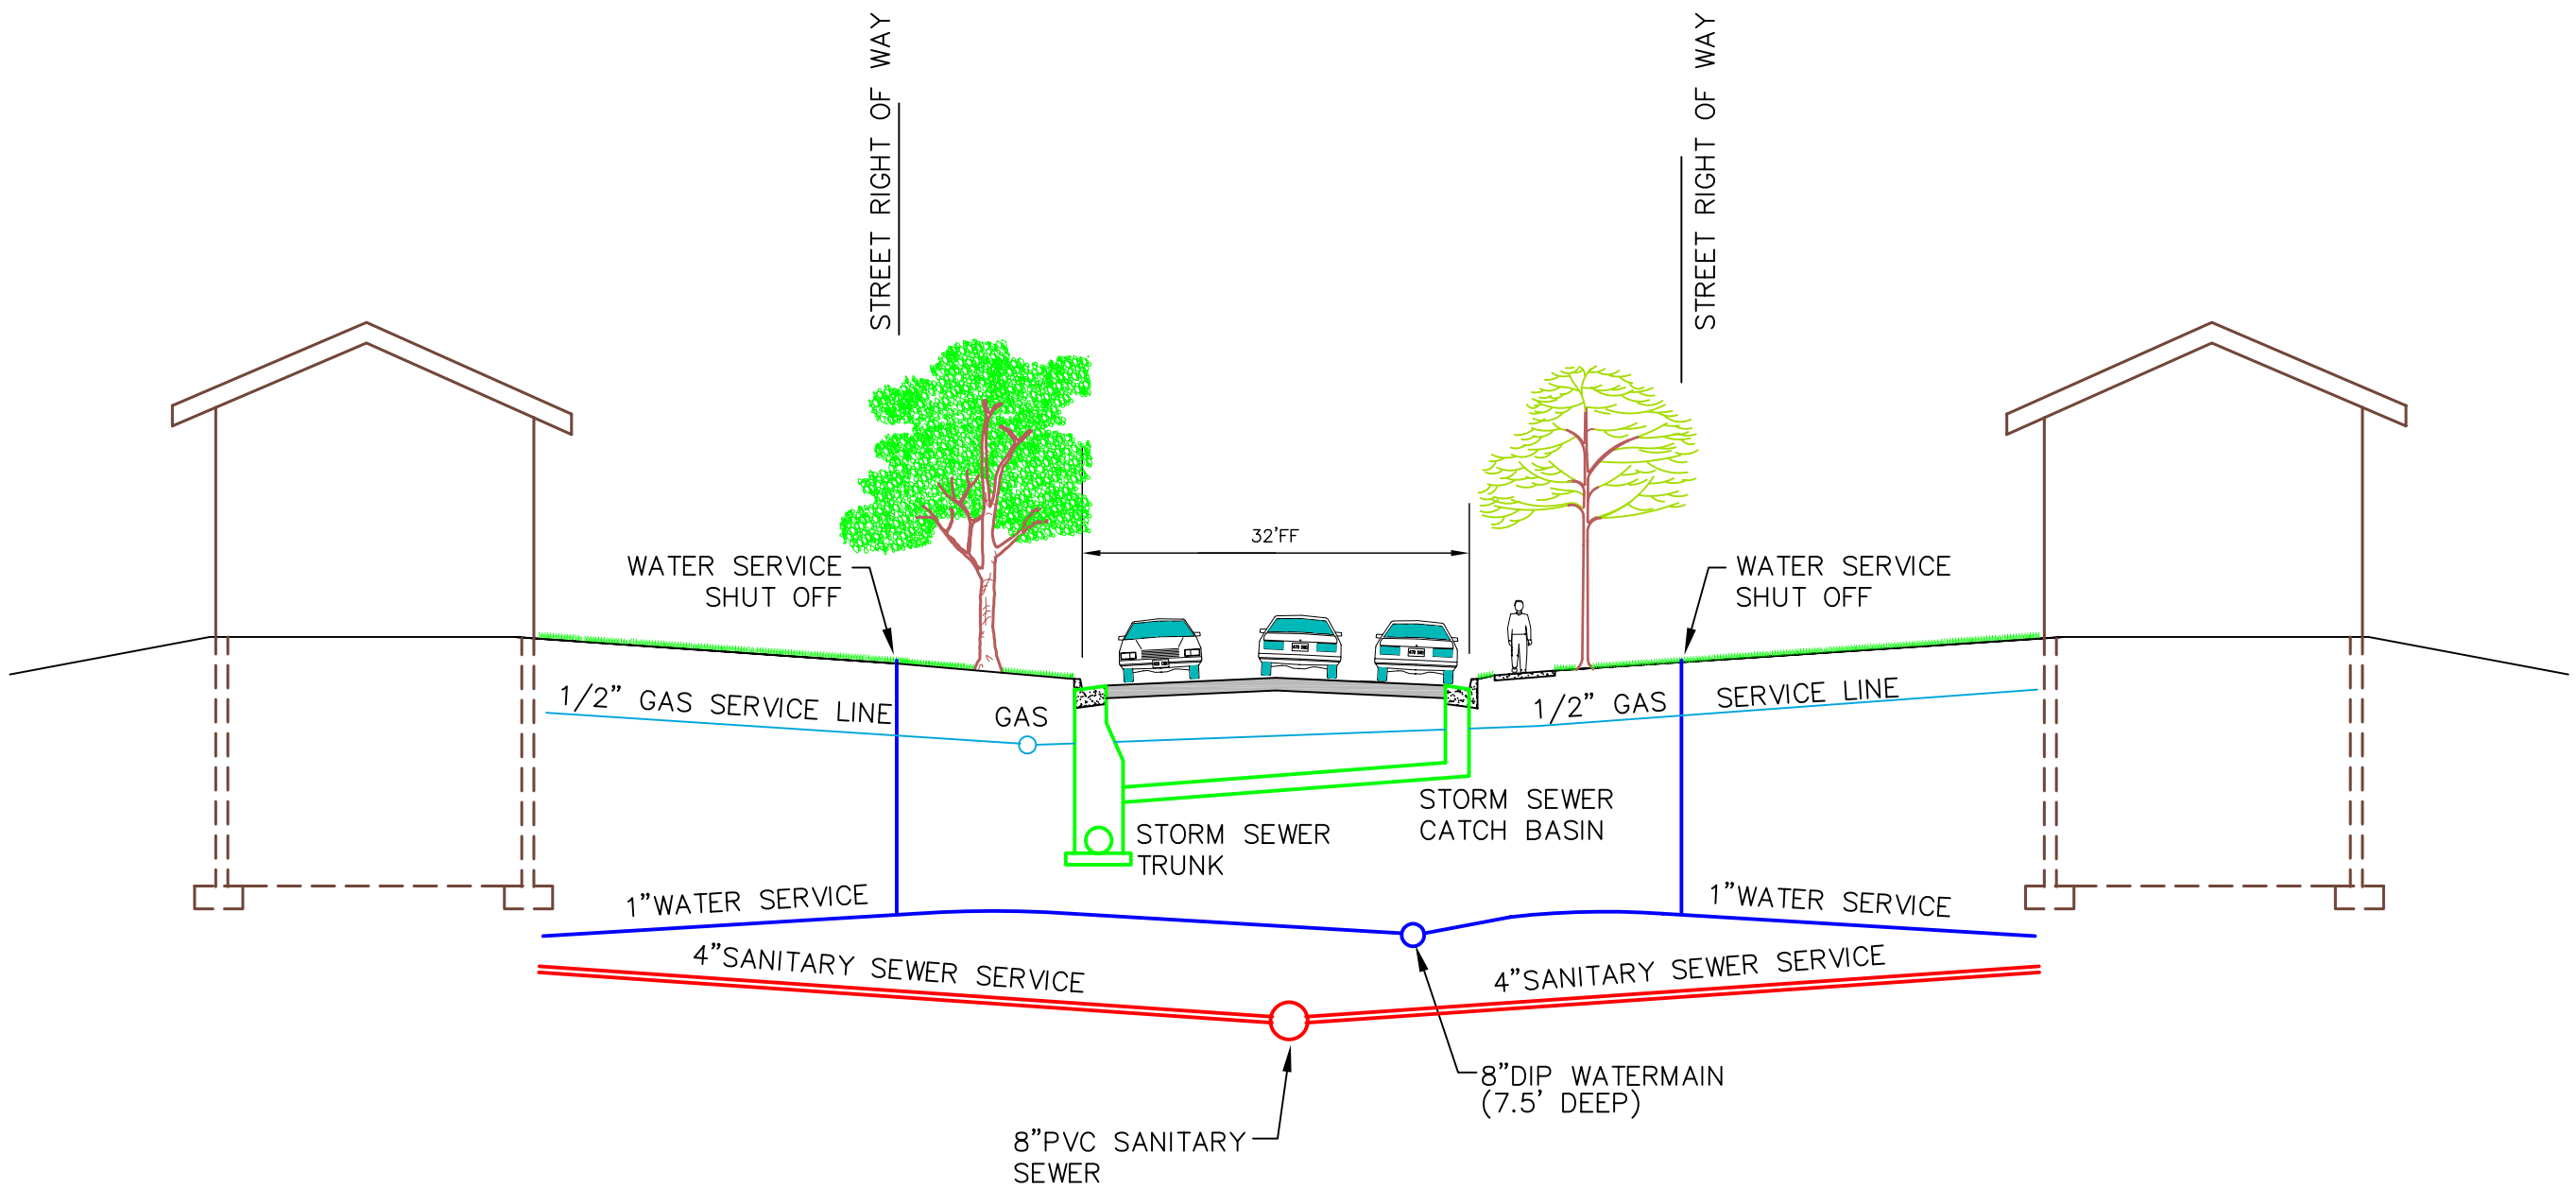

WSB & Associates, Inc.
701 Xenia Avenue South, Suite 300
Minneapolis, MN 55416
www.wsbeng.com
763-541-4800 - Fax 763-541-1700
INFRASTRUCTURE ENGINEERING PLANNING CONSTRUCTION

STREET AND UTILITY IMPROVEMENTS

TYPICAL LOT SECTION

CIRCLE PINES, MINNESOTA

City of CIRCLE PINES

January 16, 2007
WSB Project No.1507-14

FIGURE 3

K:\01507-14\Cad\Exhibits\1_16_2007_EXHIBITS\FIG_03.dwg, Layout1