FLOCCULATION/SEDIMENTATION TREATMENT SYSTEM SCHEMATIC

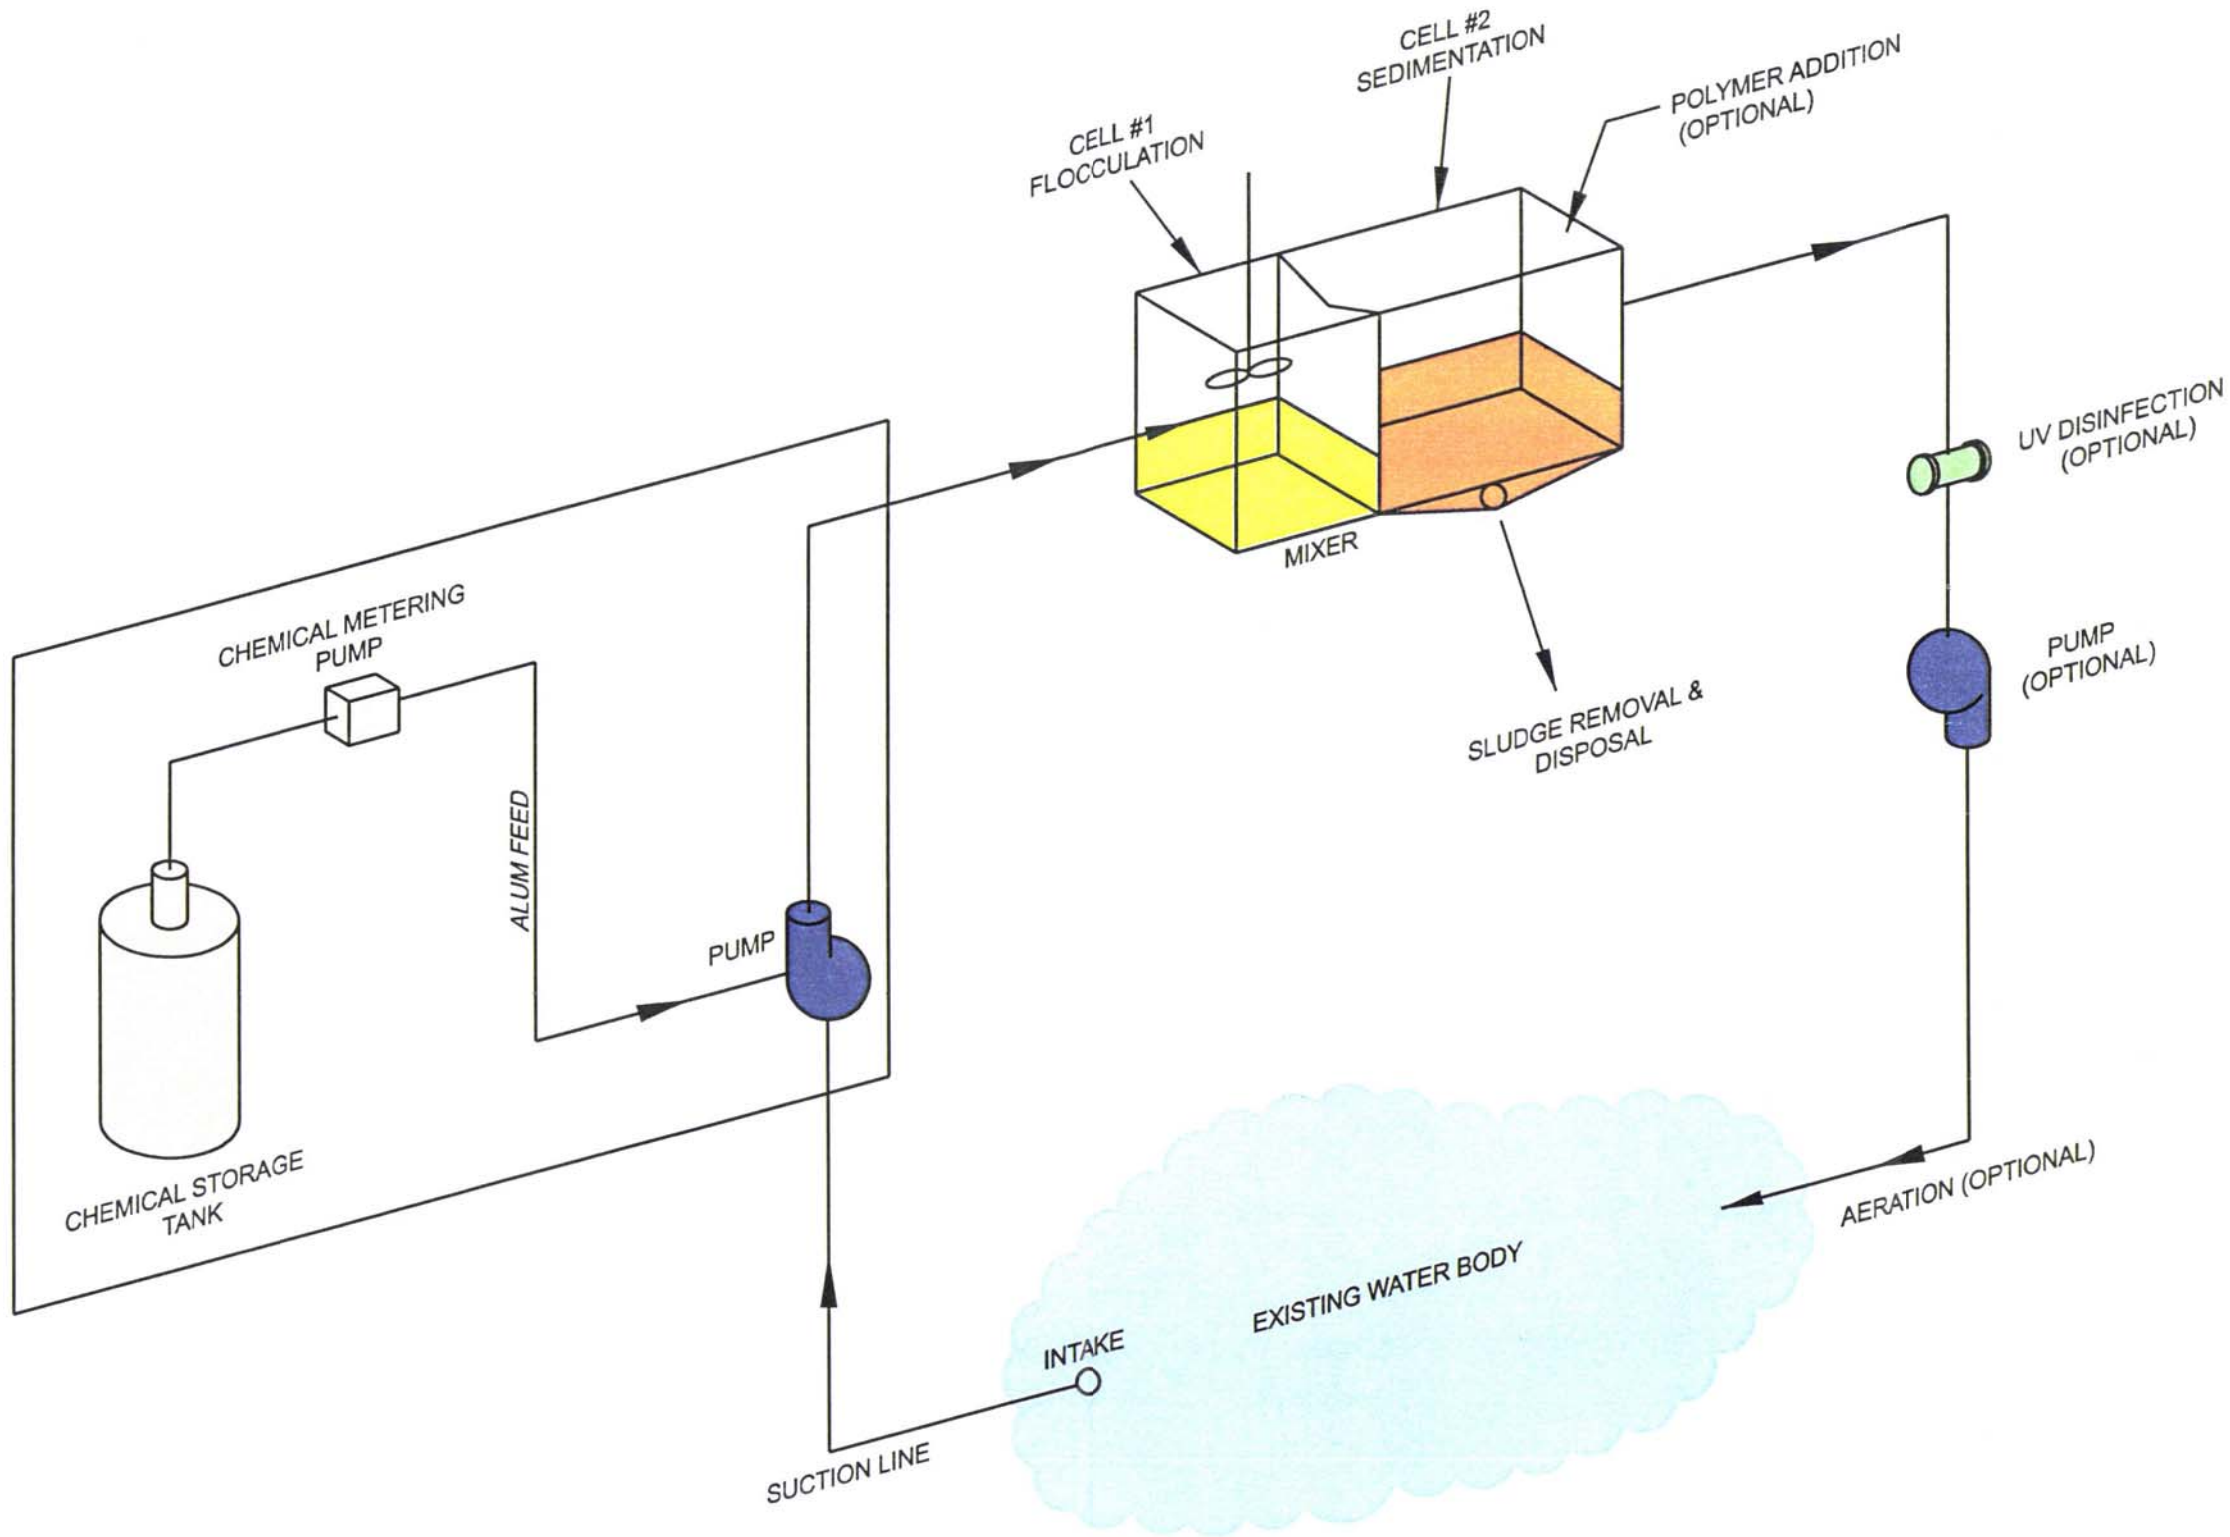

WSB
& Associates, Inc.
701 Xenia Avenue South, Suite 300
Minneapolis, MN 55416
www.wsbeng.com
763-541-4800 - Fax 763-541-1700
INFRASTRUCTURE | ENGINEERING | PLANNING | CONSTRUCTION